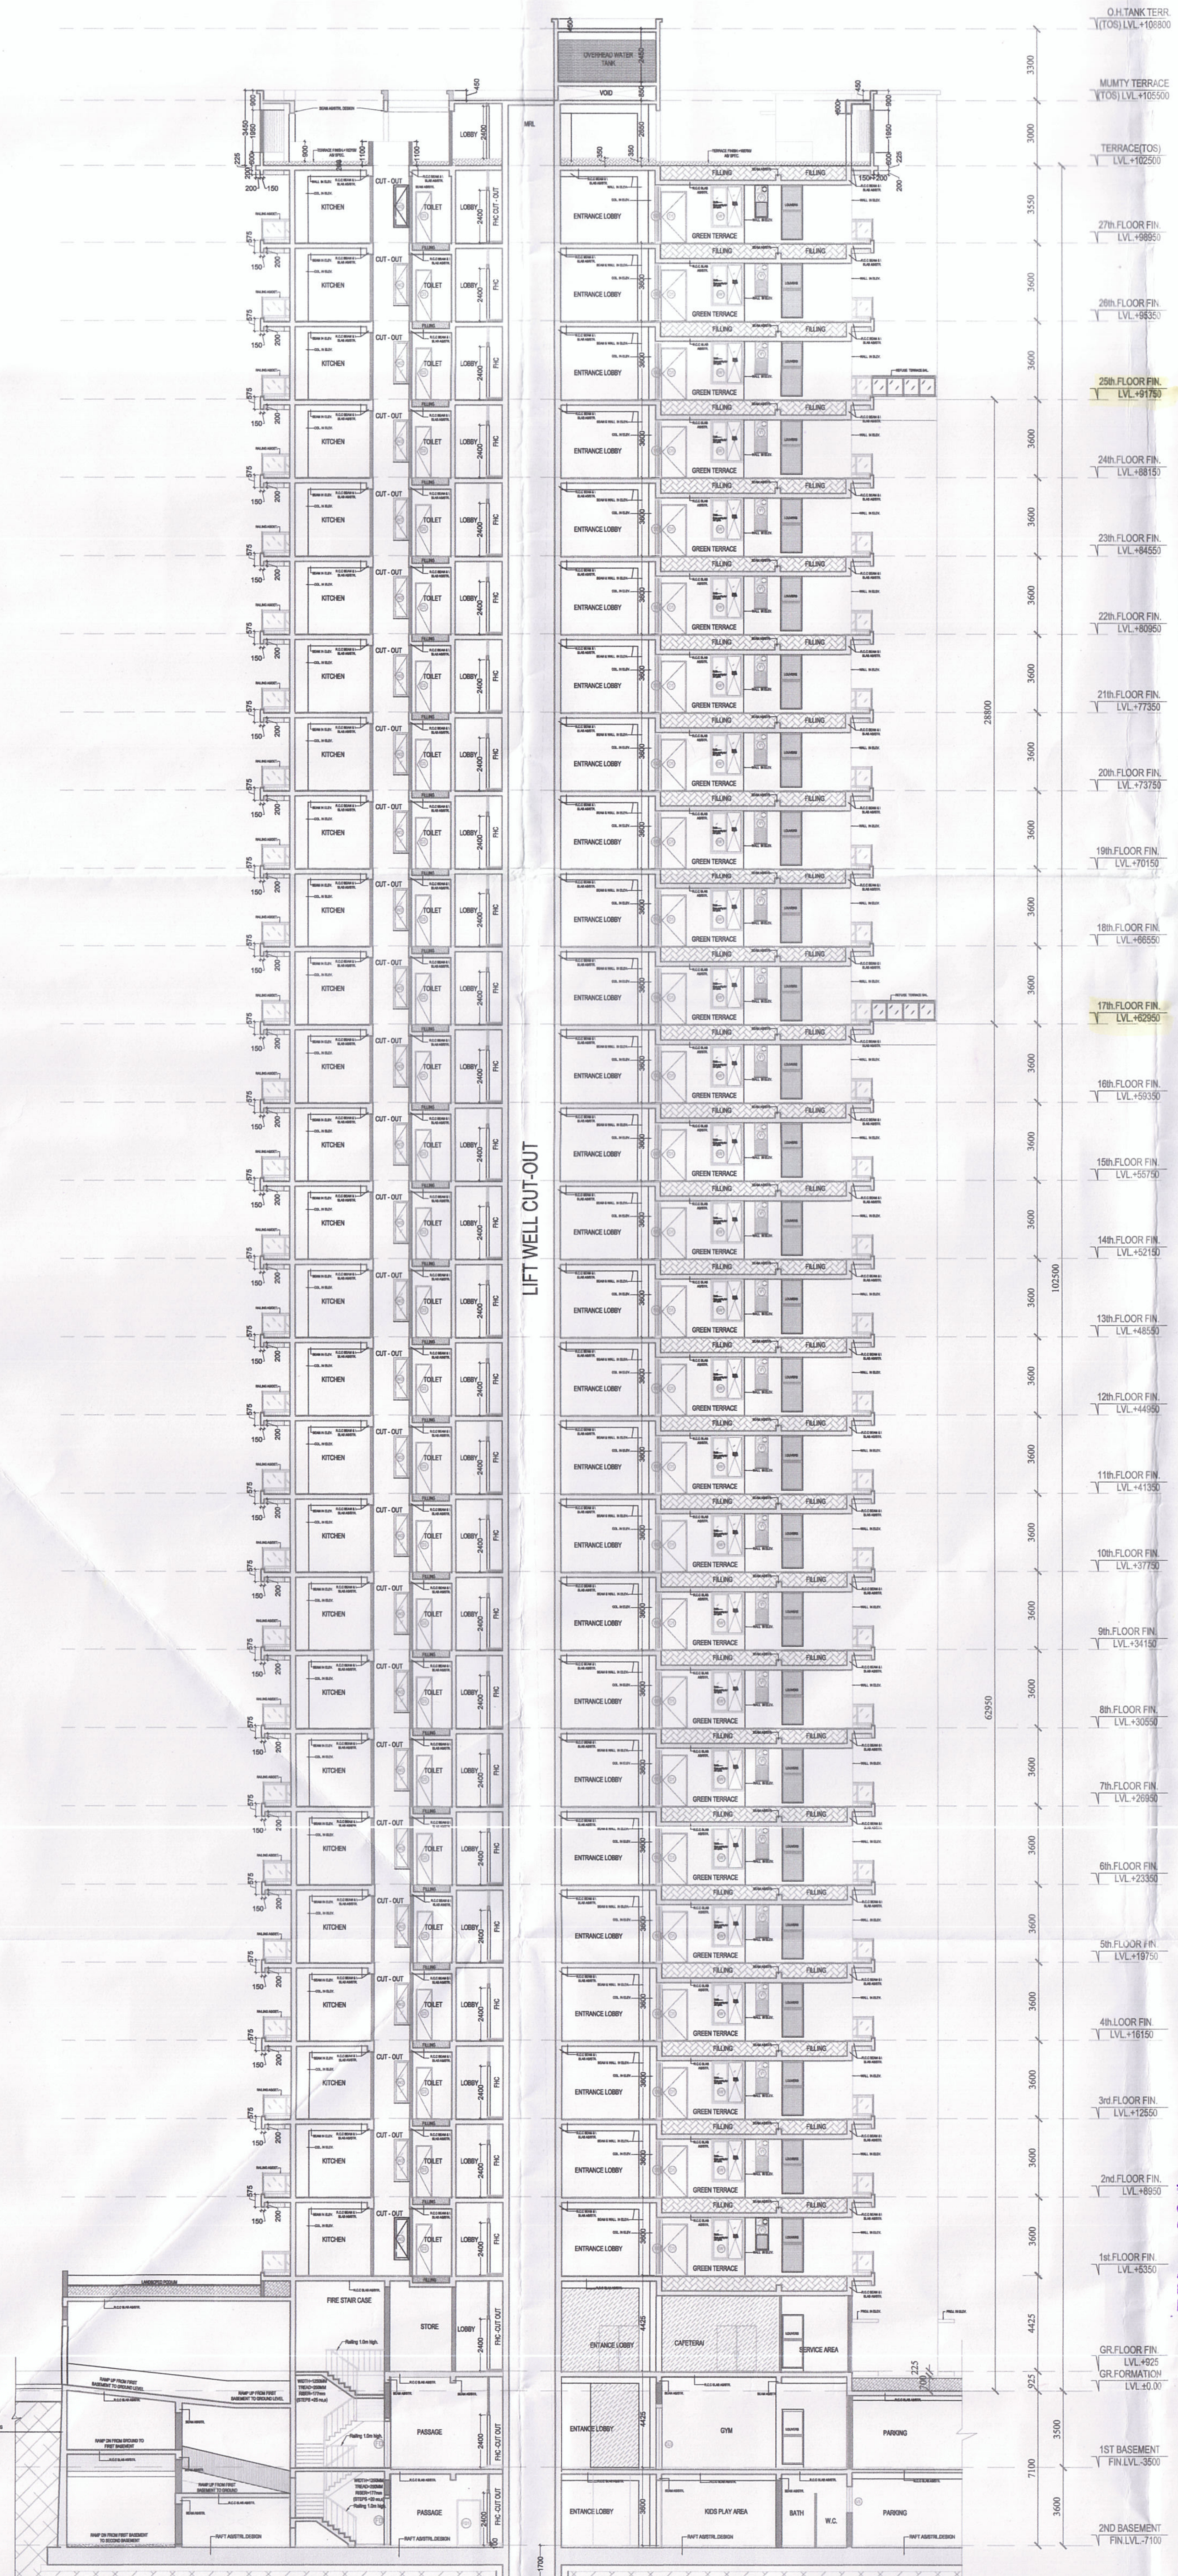

SECTION -B B.

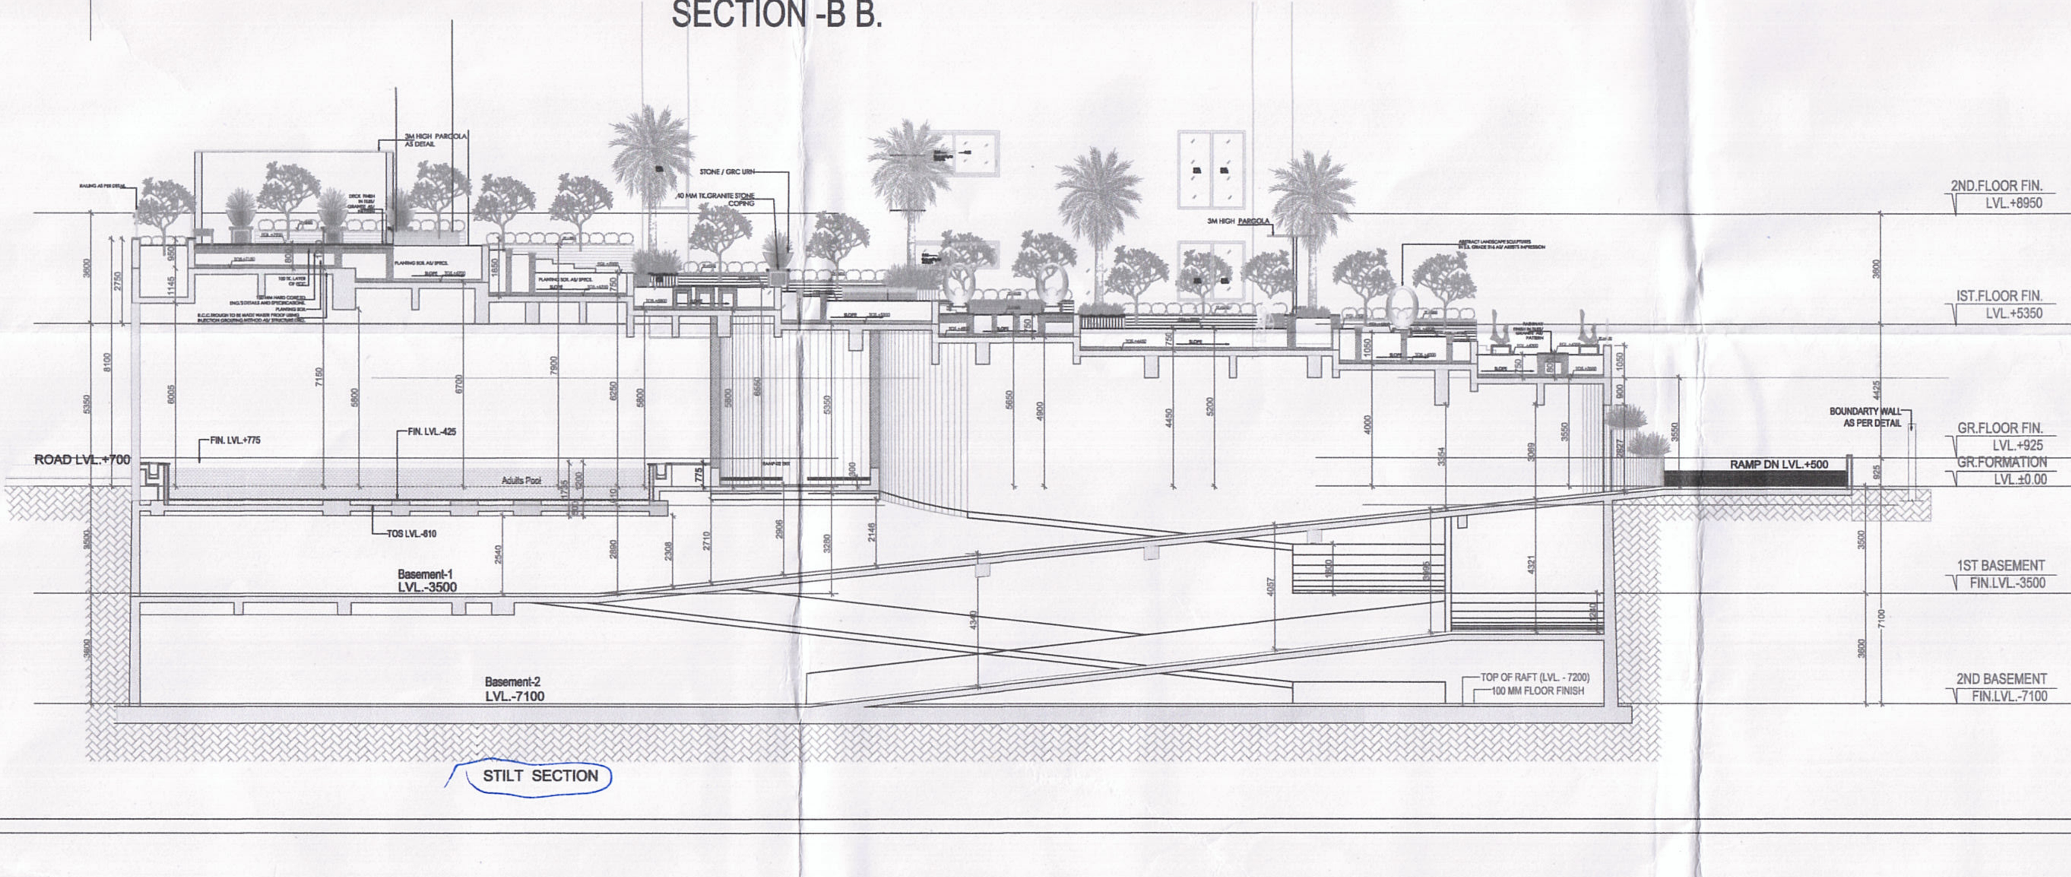

STILT SECTION

This is a " PROVISIONAL APPROVED BUILDING PLAN" only for purpose of inviting objection from the general public

Architect HC
Directorate of Town and Country Planning, Haryana, Chandigarh

A.D.(HQ) | S.T.P. Member Secretary B.P.C | S.T.P.(G) Member B.P.C | C.T.P.(H) Chairman B.P.C
JD | PA | ATP

A.D.F.O. (HQ) DDFS PKL Member B.P.C.

NEHA CHANDEL JD.

SUBMISSION DRAWING

PROJECT : REVISED BUILDING PLAN OF EWS, 11TH,& 12TH FLOOR OF TOWER 9 & NEW TOWER-10 OF GROUP HOUSING SCHEME MEASURING 9.943 ACRES IN RESIDENTIAL COLONY MEASURING 52.218 ACRES (LICENCE NO. 35 OF 2009 DATED 11.07.2009) AT SECTOR -26, REWARI BEING DEVELOPED BY M/S. B.M GUPTA DEVELOPERS PVT. LTD.

TITLE : **BLOCK-10 (G+27)**

DARWING TITLE: SECTION-'A-A'

Grid Architecture Interiors Pvt. Ltd.
116, NEW MANGLA PURI
MEHRAULI GURGAON ROAD NEW DELHI-30
TEL : 26809974,75,76 FAX : 26808384
E, MAIL - info@gridplc.com

ARCHITECT SIGN
MEENAKSHI KHANNA
CA/89/12359
Architect

OWNER SIGN

DRG.NO.	SB /T-10BMG /-18	NORTH
DATE	29.01.19	
SCALE	1 : 150(A1)	