(17)

This is a " PROVISIONAL APPROVED BUILDING PLAN" only for purpose of Inviting objection from the general public

Architect(HQ)
Directorate of Town and Country Planning,
Haryana, Chandigarh

A.D.T.P.(HQ) Member Secretary B.P.C. JD

S.T.P.(H) Member B.P.C.

C.T.P.(H) Chairman B.P.C. ATP

A.D.T.P. (HQ) DFS PKL Member B.P.C.

NEHA CHANDEL JD.

NOTE :

1. All dimensions are in millimeters.

DOOR / WINDOW SCHEDULE

TYPE	W	HT.	CILL	LINTEL	REMARKS	NO,S
D	1250	2350	-	2400	Hinged single shutter door	01
D1	1200	2350	-	2400	-do-	01
D2	1000	2350	-	2400	-do-	09
D3	750	2350	-	2400	Flush door	07
SD	4000	2650	-	2700	Sliding Door	01
SD1	3600	2650	-	2700	-do-	02
SD2	3000	2650	-	2700	-do-	02
SD3	2750	2650	-	2700	-do-	01
SD4	2250	2650	-	2700	-do-	03
SD5	1800	2650	-	2700	-do-	01
SW1	5000	2550	+150	2700	Sliding Window	01
SW2	2250	1950	+750	2700	Sliding Window	01
SW3	3000	1500	+1200	2700	Sliding Window	01
W1	900	1500	+1200	2700	Top hung/ Glazing	06
W2	700	1950	+750	2700	OPENABLE	01
V1	600	1500	+1200	2700	Top hung	05
GL1	1500	2550	+150	2700	Glazing	02
GL2	2200	2550	+150	2700	-do-	01
FD	1250	2100	0	2150	Hinged single shutter Fire door	03
FD1	1100	2100	0	2150	Hinged single shutter Fire door	01

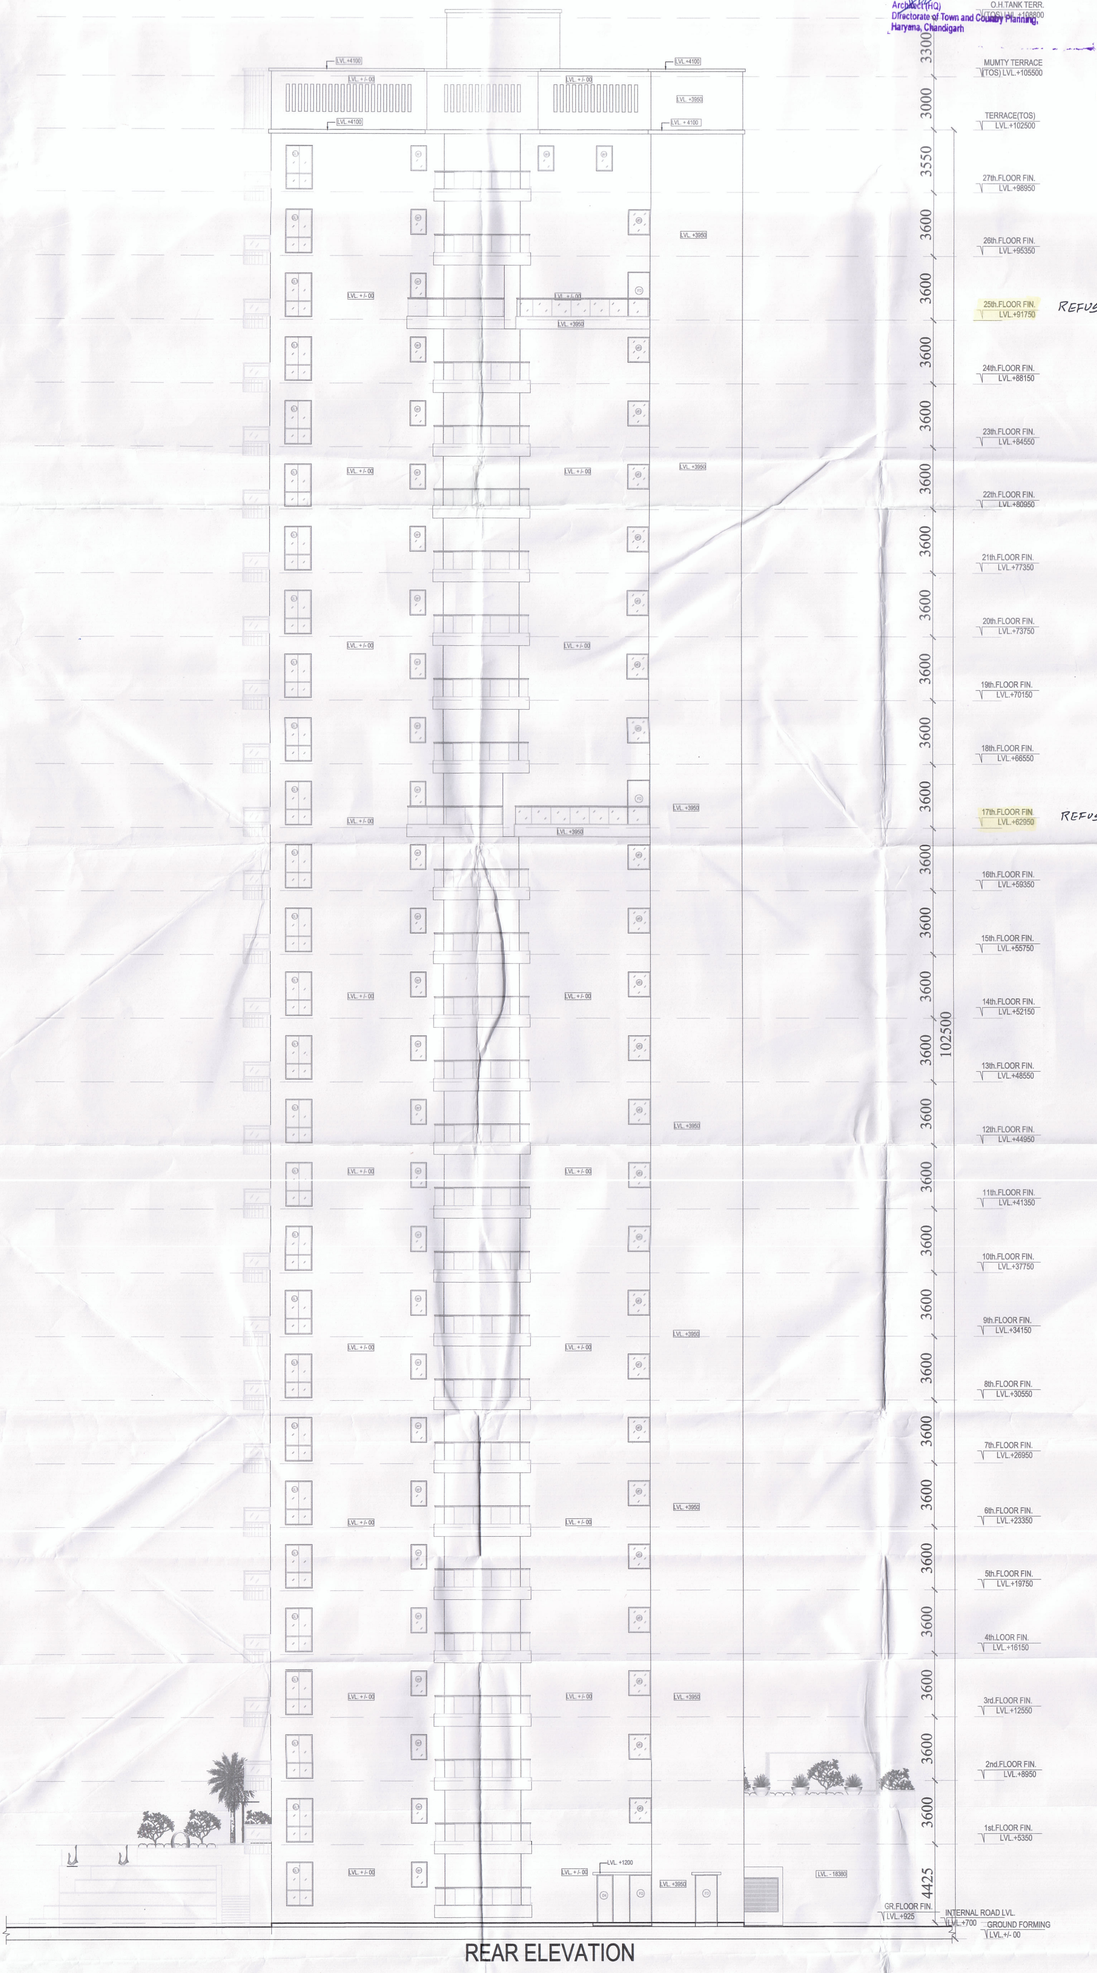

REAR ELEVATION

SUBMISSION DRAWING

PROJECT :

REVISED BUILDING PLAN OF EWS, 11TH,& 12TH FLOOR OF TOWER 9 & NEW TOWER-10 OF GROUP HOUSING SCHEME MEASURING 9.943 ACRES IN RESIDENTIAL COLONY MEASURING 52.218 ACRES (LICENCE NO. 35 OF 2009 DATED 11.07.2009) AT SECTOR -26, REWARI BEING DEVELOPED BY M/S. B.M GUPTA DEVELOPERS PVT. LTD.

TITLE :

BLOCK-10 (G+27)

DARWING TITLE:

REAR SIDE ELEVATION

Grid Architecture Interiors Pvt. Ltd.
116, NEW MANGLA PURI
MEHRAULI GURGAON ROAD NEW DELHI-30
TEL : 26809974,75,76 FAX : 26808384
E, MAIL - info@gridplc.com

ARCHITECT SIGN

MEENAKSHI KHANNA
CA/89/12359
Architect

OWNER SIGN

For B.M. Gupta Developers Pvt. Ltd.
Authorised Signatory

DRG.NO.	SB /T-10BMG /-15
DATE	29.01.19
SCALE	1 : 150(A1)

NORTH