NEHA CHANDEL
JD.

This is a * PROVISIONAL APPROVED BUILDING PLAN* only for purpose of inviting objection from the general public

Architect(HQ)
Directorate of Town and Country Planning,
Haryana, Chandigarh

DIRECTOR(HQ) | CTP | Member Secretary, BPC | CTP (E) | Member, BPC | CTP (W) | Member, BPC

Development and Regulation of Buildings Rules, 2017
Intimation Slip is hereby issued to comments in
Memo No. [illegible] dated [illegible]
Scrutiny Fee Rs. [illegible] vide receipt No. [illegible] dated [illegible]
HSVP, Panchkula

A.D.T.P. (HQ)
DTS PKL
Nasha Singh

AREA DETAIL

G-1 = 1649.473 sqm.
G-2 = 522.838 sqm.
G-3 = 14.536 sqm.
G-4 = 322.723 sqm.
G-5 = 15.122 sqm.
G-6 = 502.103 sqm.
G-6a = 102.857 sqm.
G-7 = 159.977 sqm.
G-8 = 34.721 sqm.
G-9 = 120.460 sqm.
PG-11 = 2654.532 sqm.
TOTAL GREEN AREA = 6099.339 SQM.

GREEN AREA LEGEND

G = GREEN AT GROUND LVL.
PG = GREEN AT PODIUM LVL.

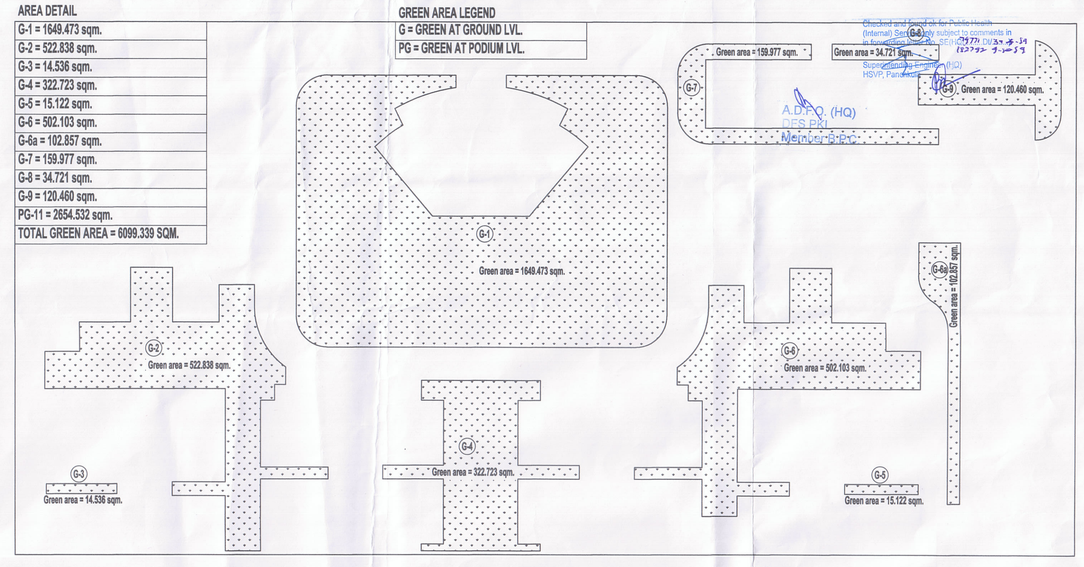

AREA DETAIL

G-10 = 1377.250 sqm.
G-10a = 81.850 sqm.
G-10b = 162.120 sqm.
PG-12 = 638.250 sqm.
TOTAL GREEN AREA = 2269.470 SQM.

GREEN AREA LEGEND

G = GREEN AT GROUND LVL.
PG = GREEN AT PODIUM LVL.

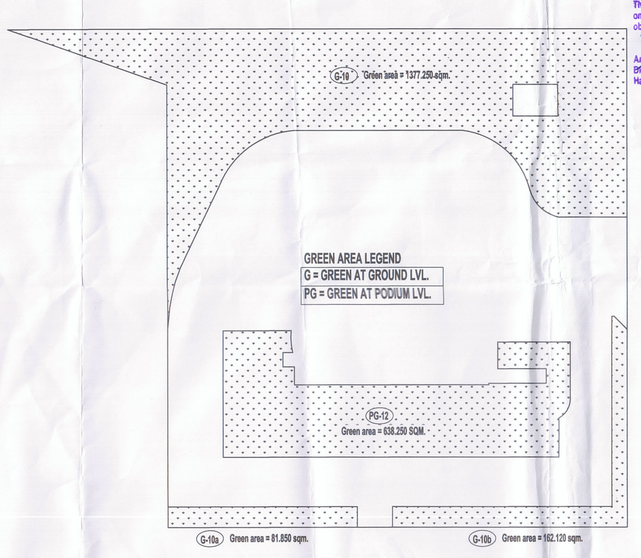

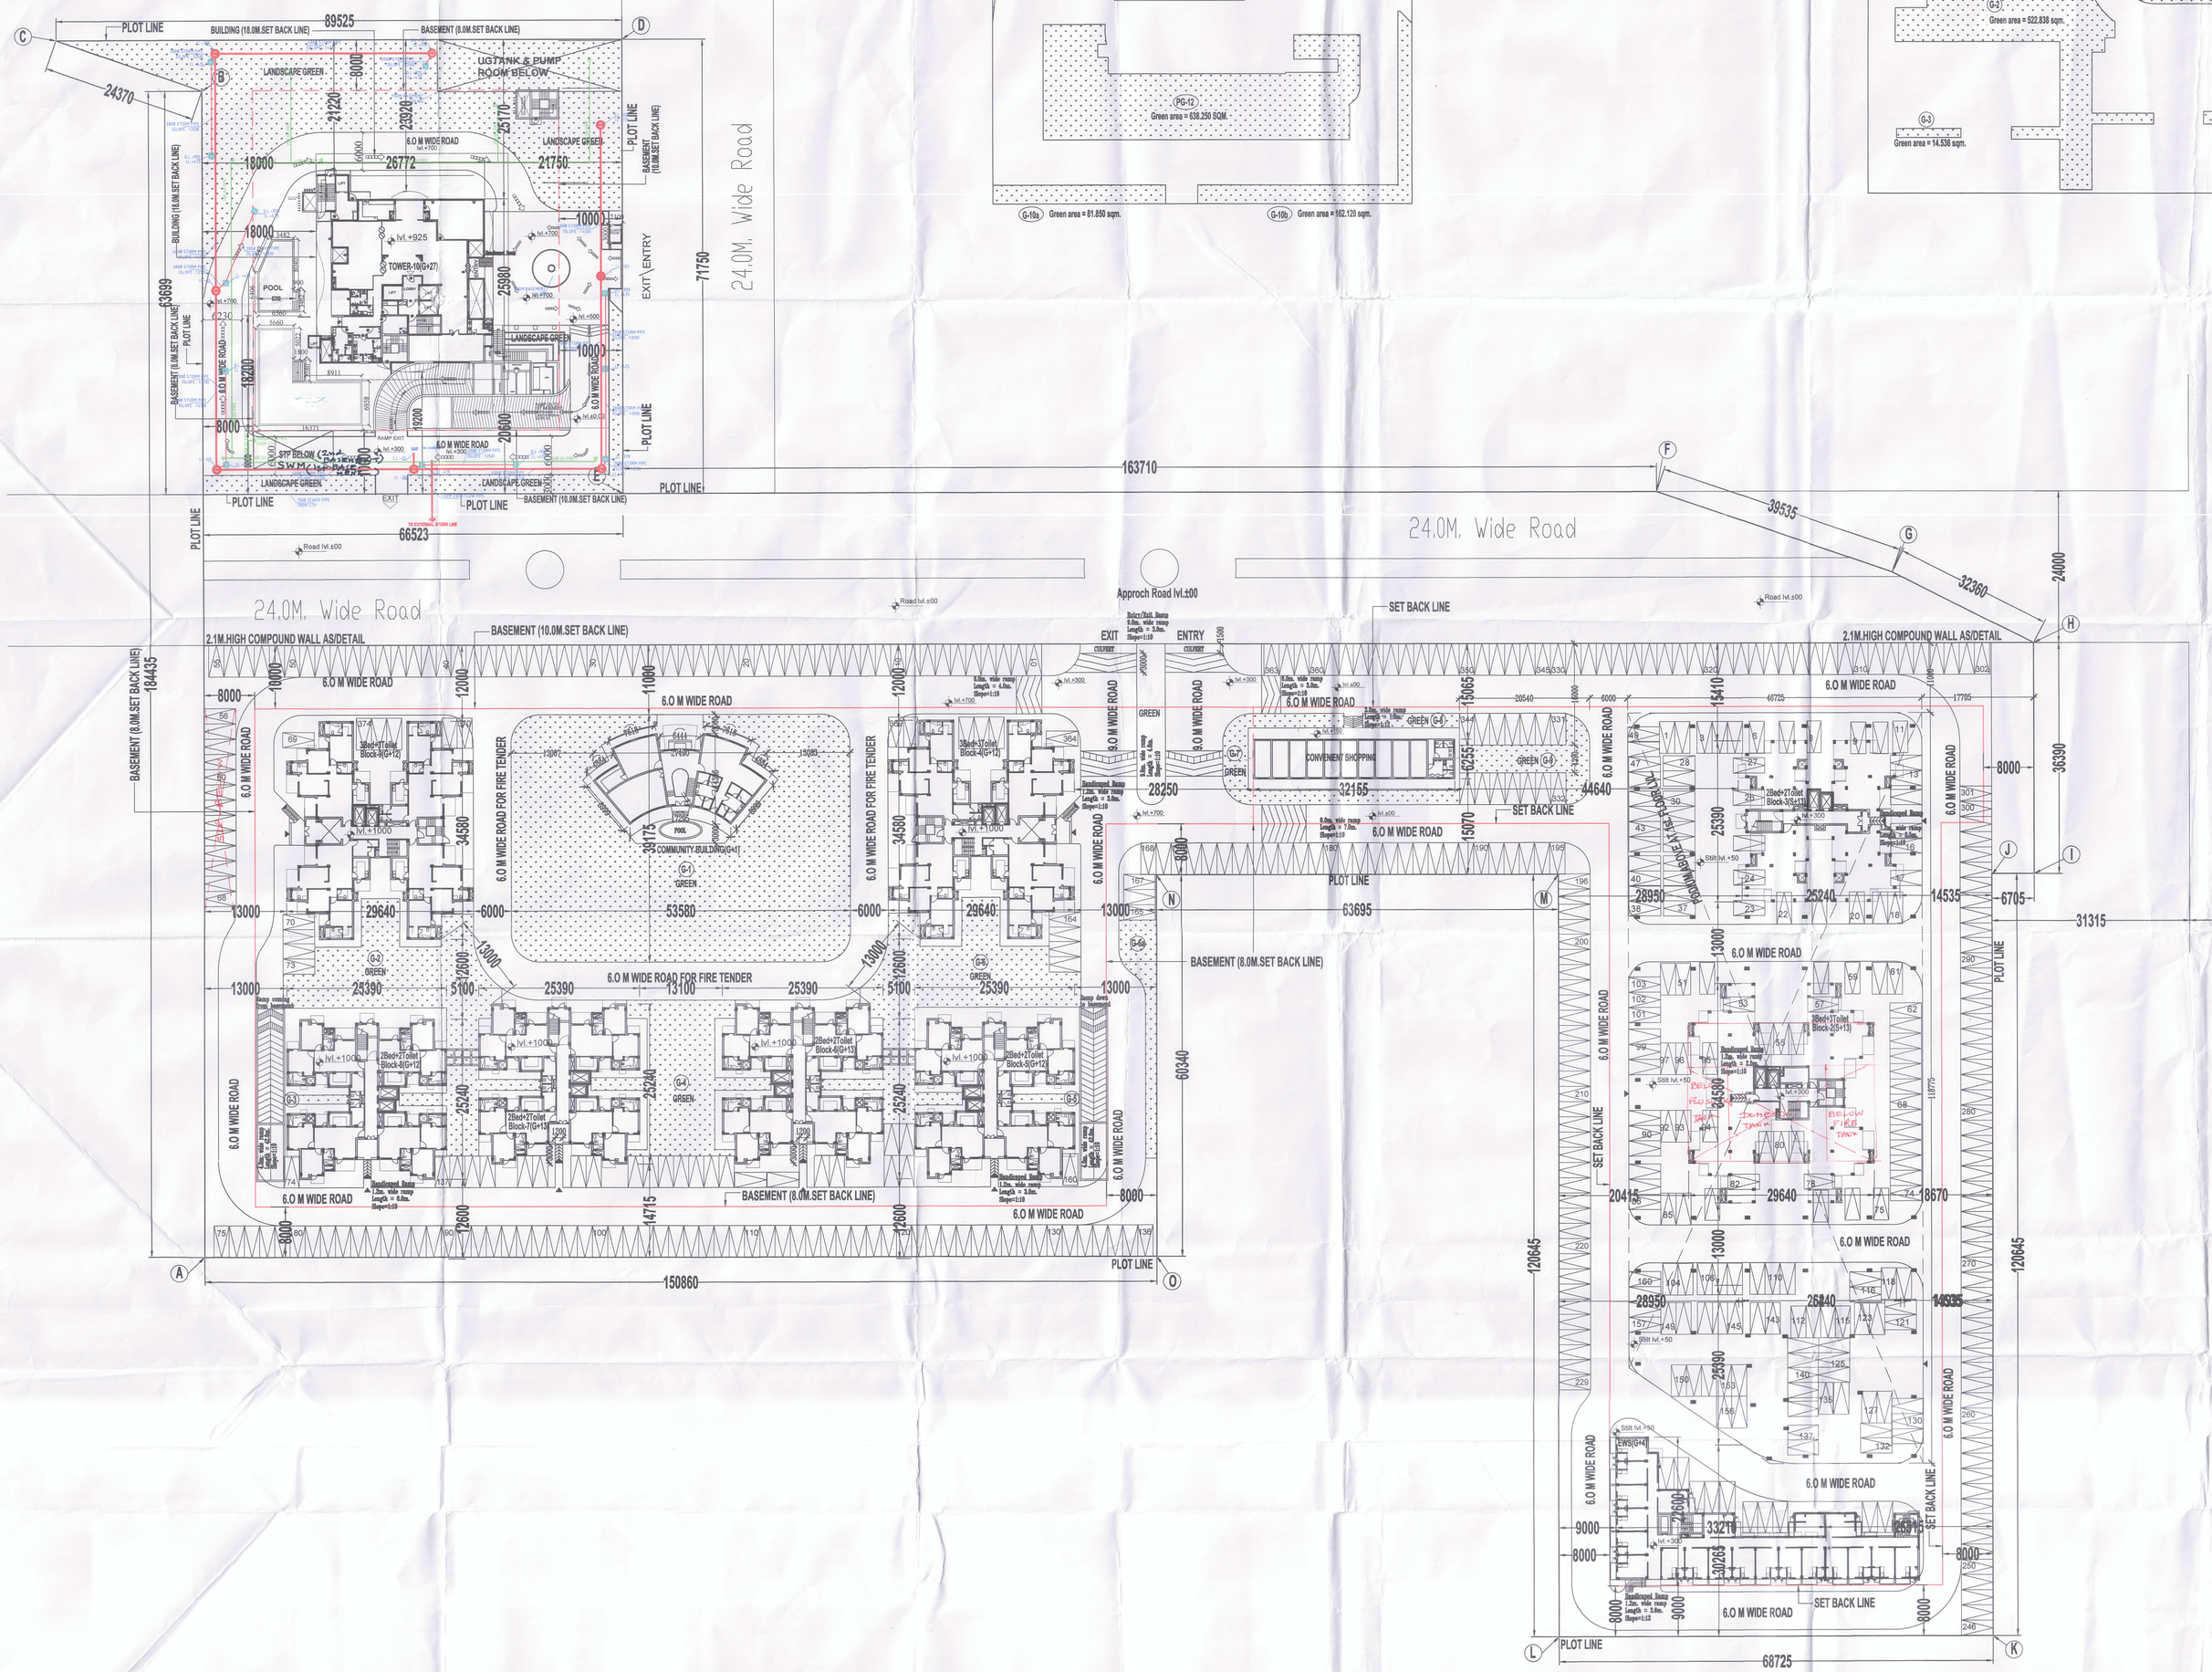

SUBMISSION DRAWING

PROJECT :

REVISED BUILDING PLAN OF EWS, 11TH,& 12TH FLOOR OF TOWER 9 & NEW TOWER-10 OF GROUP HOUSING SCHEME MEASURING 9.943 ACRES IN RESIDENTIAL COLONY MEASURING 52.218 ACRES (LICENCE NO. 35 OF 2009 DATED 11.07.2009) AT SECTOR -28, REWARI BEING DEVELOPED BY M/S. B.M GUPTA DEVELOPERS PVT. LTD.

TITLE :

GROUND LEVEL PLAN

Grid Architecture Interiors Pvt. Ltd.
116, NEW MANGLA PURI
MEHRAULI GURGAON ROAD NEW DELHI-30
TEL : 26809974,75,76 FAX : 26808384
E, MAIL - GRID@ETH.NET

OWNER SIGN	ARCHITECT SIGN
For B.M. Gupta Developers Pvt. Ltd. Authorised Signatory	MEENAKSHI KHANNA CA/89/12359 Architect

DRG.NO.	SB / A /ST-03
DATE	22.01.12
SCALE	1 : 400(A0)

NORTH